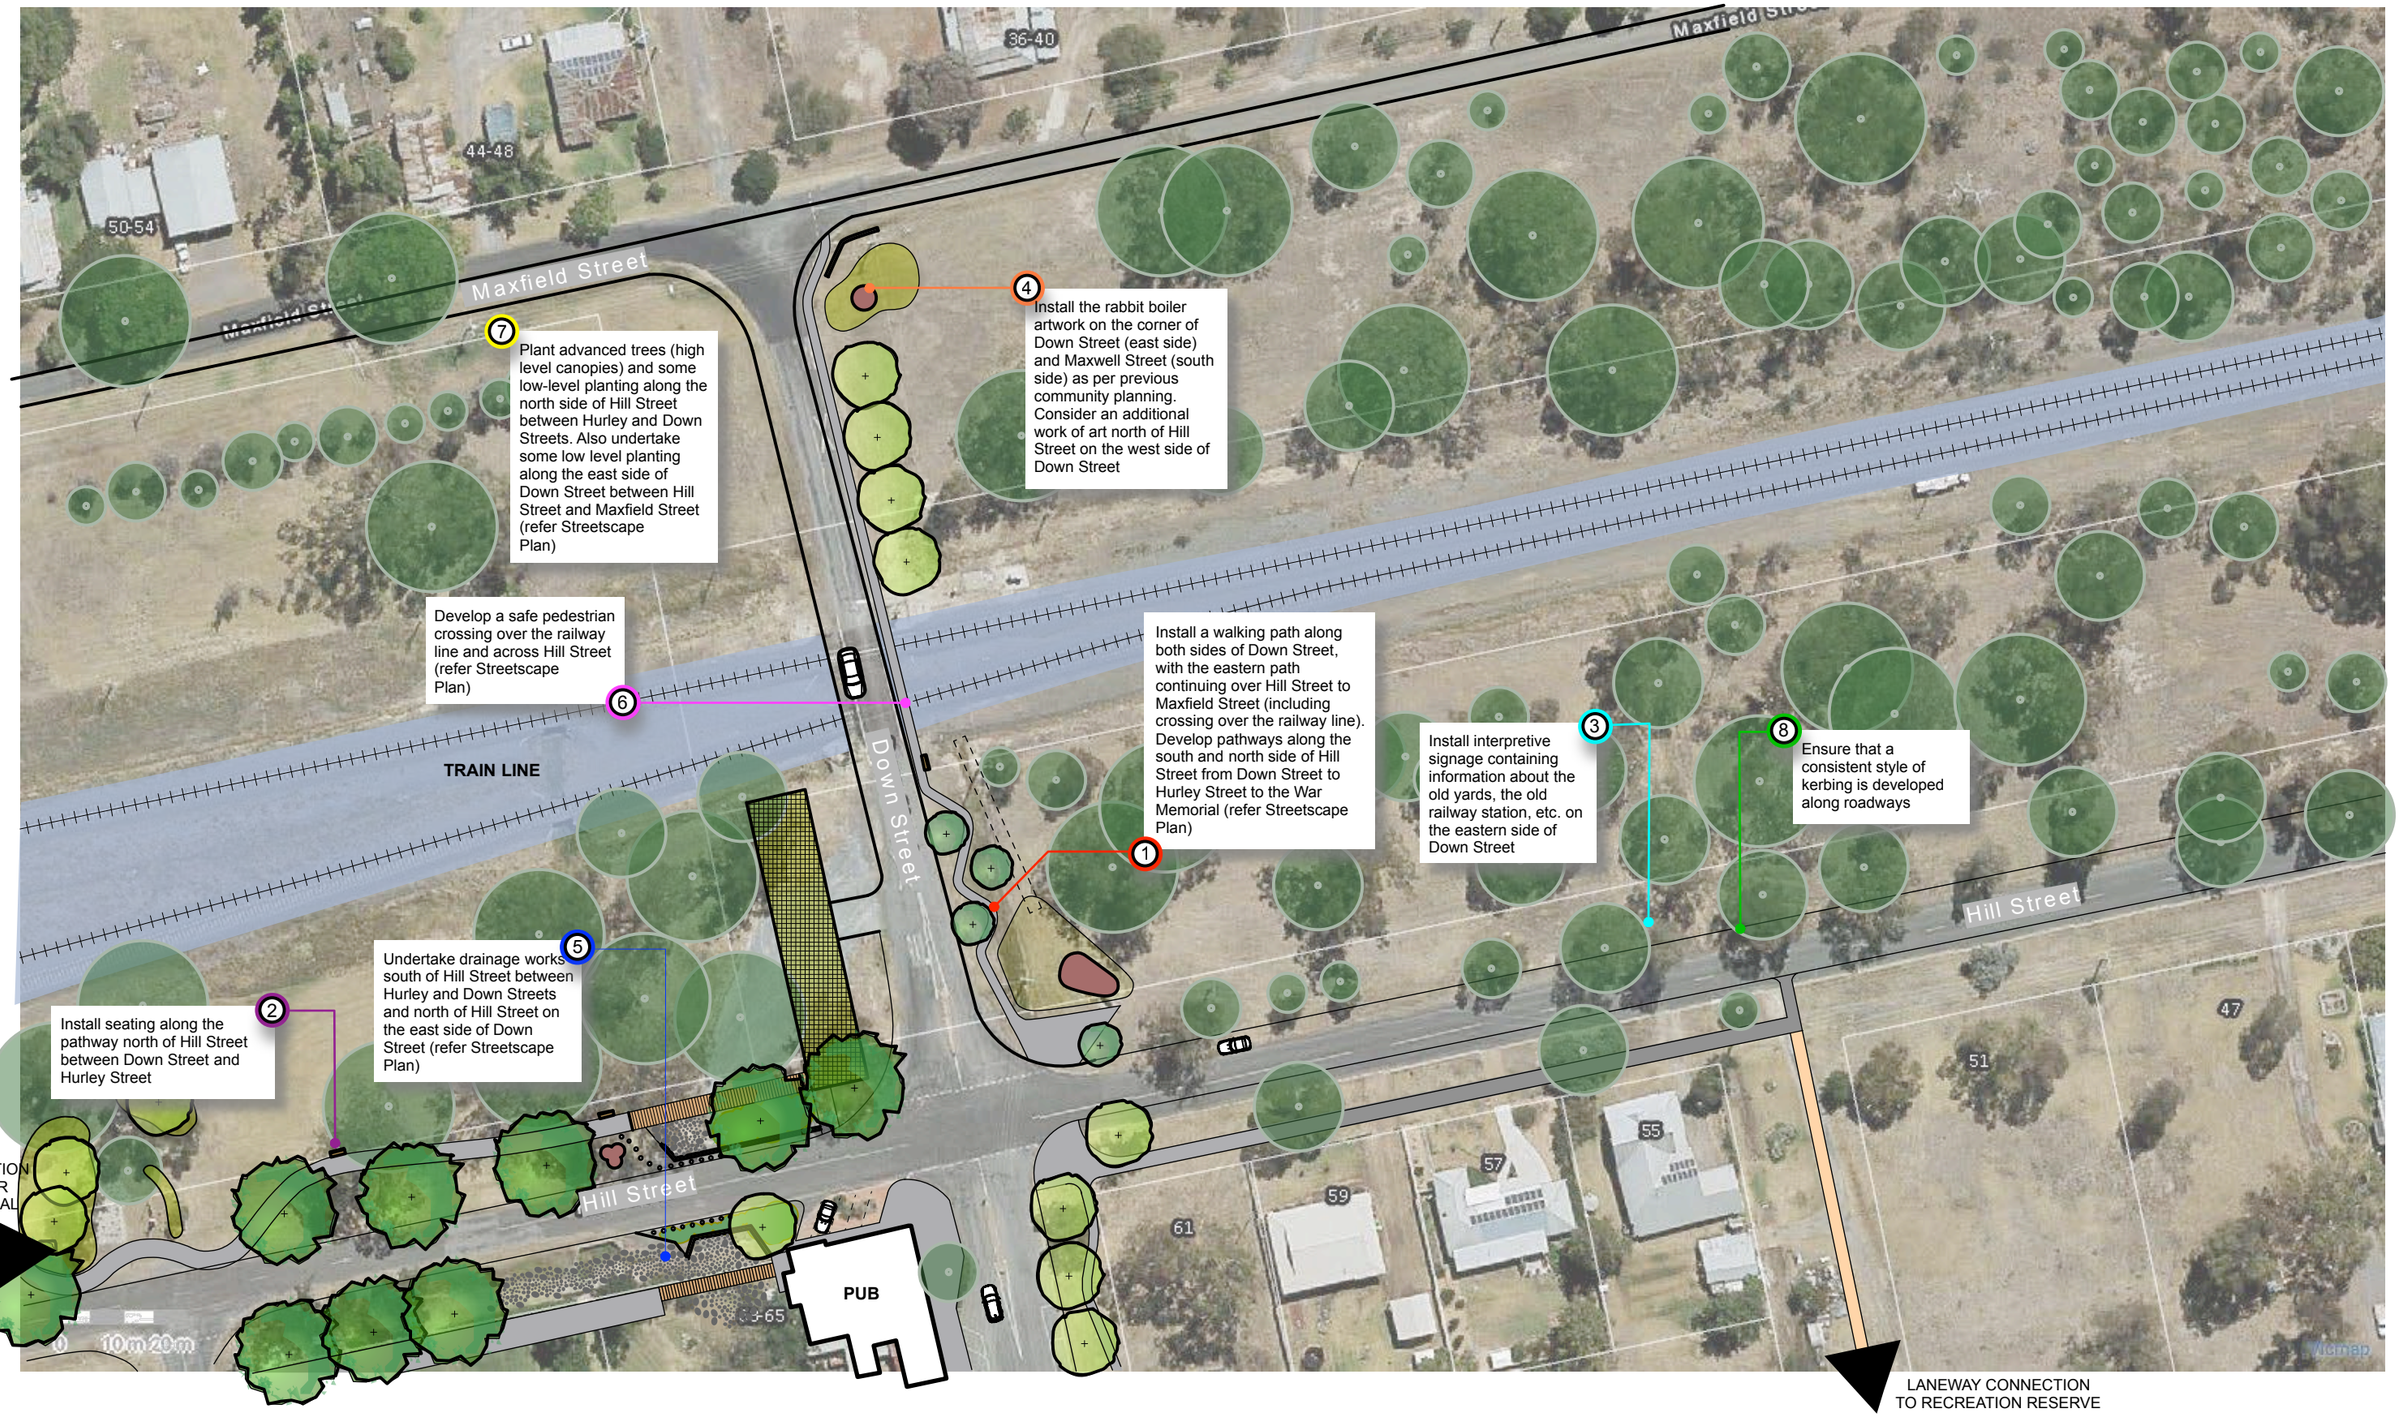

Strathbogie SHIRE COUNCIL

STRATHBOGIE SHIRE COUNCIL

LONGWOOD MASTER PLAN

MP06 RAILWAY LAND ZONE

DRAFT

N

0m 10m 20m

Date: November 2022
Scale: As Shown
Rev: **B**

This drawing is a *masterplan* drawing only, not a working drawing and is not to be used for construction purposes. The drawing is copyright and remains the property of the landscape architect

communityvibe